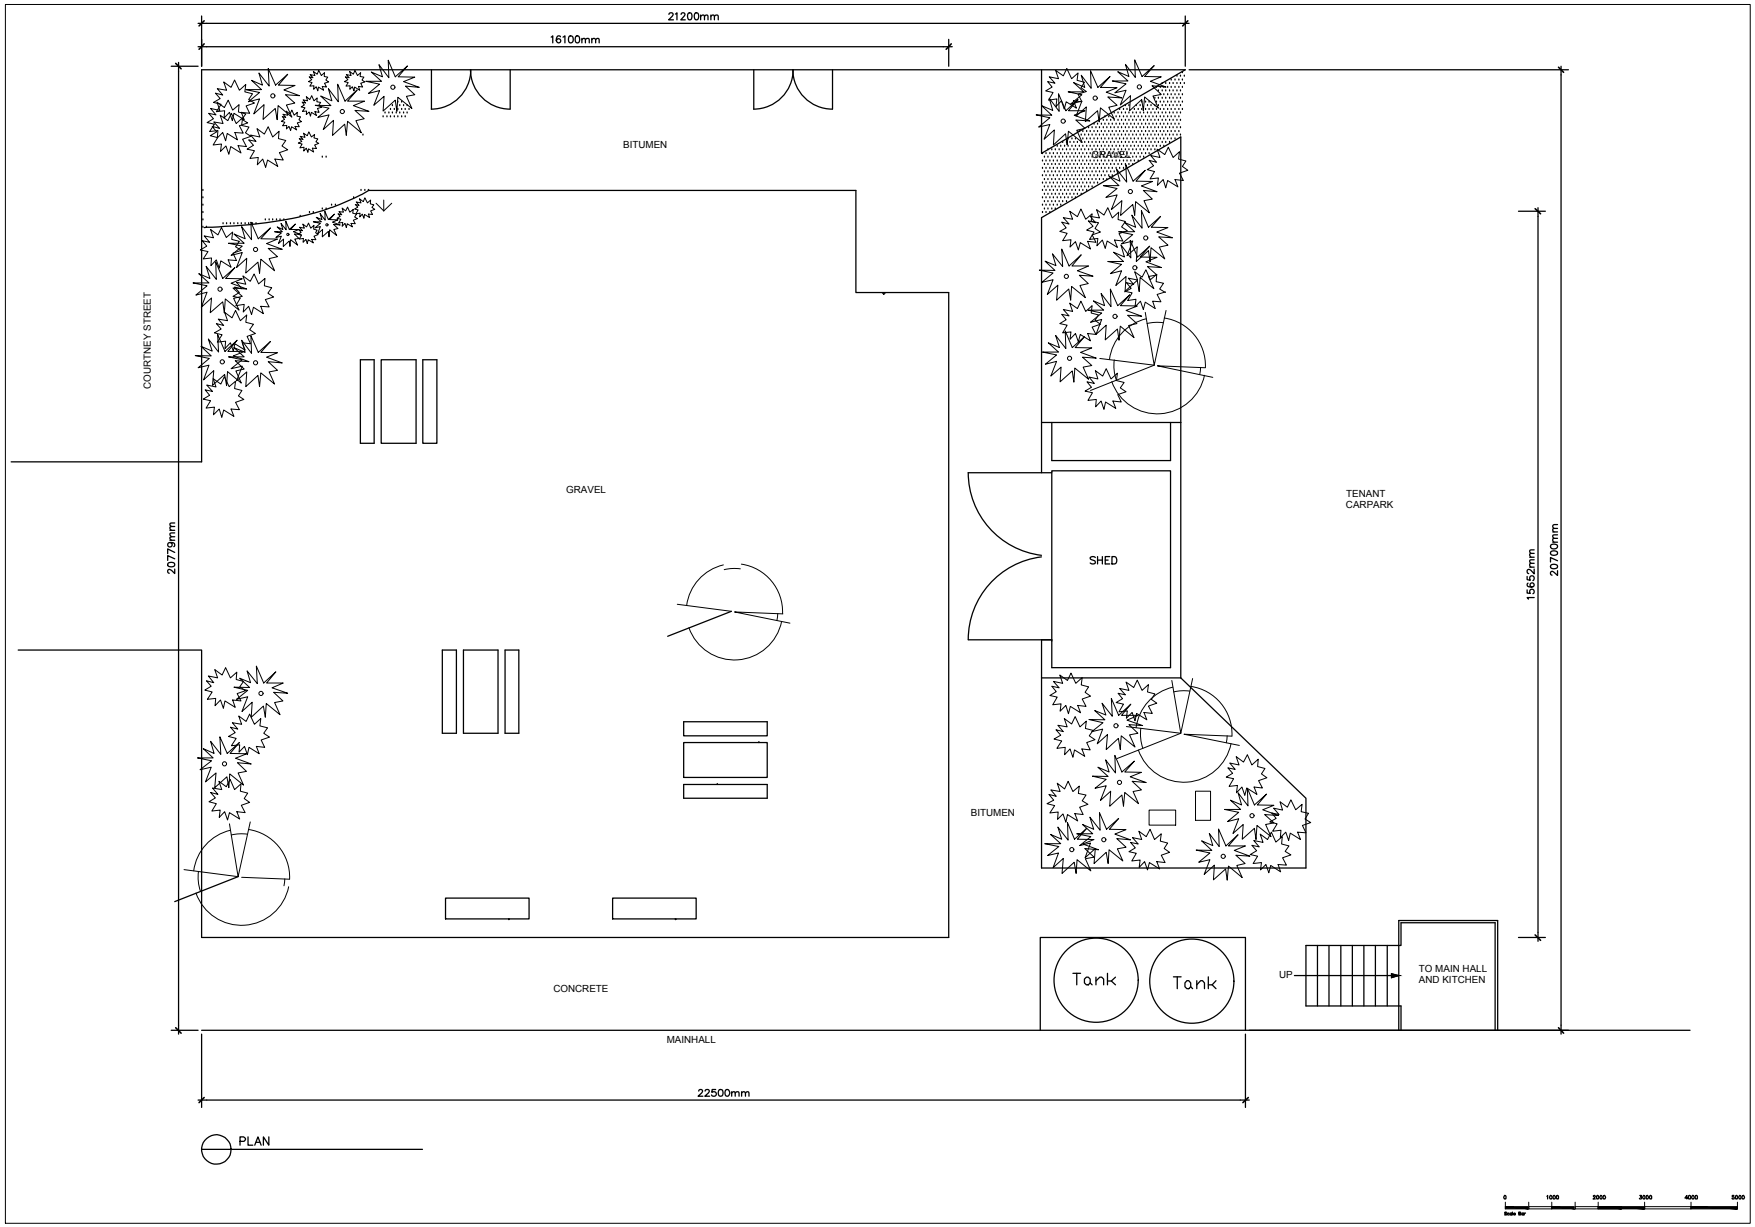
21200mm
16100mm
BITUMEN
GRAVEL
COURTNEY STREET
20779mm
GRAVEL
SHED
TENANT
CARPARK
15652mm
20700mm
BITUMEN
CONCRETE
Tank
Tank
UP
TO MAIN HALL
AND KITCHEN
MAINHALL
22500mm
PLAN
0
1000
2000
3000
4000
5000
Scale Bar